APPENDIX C

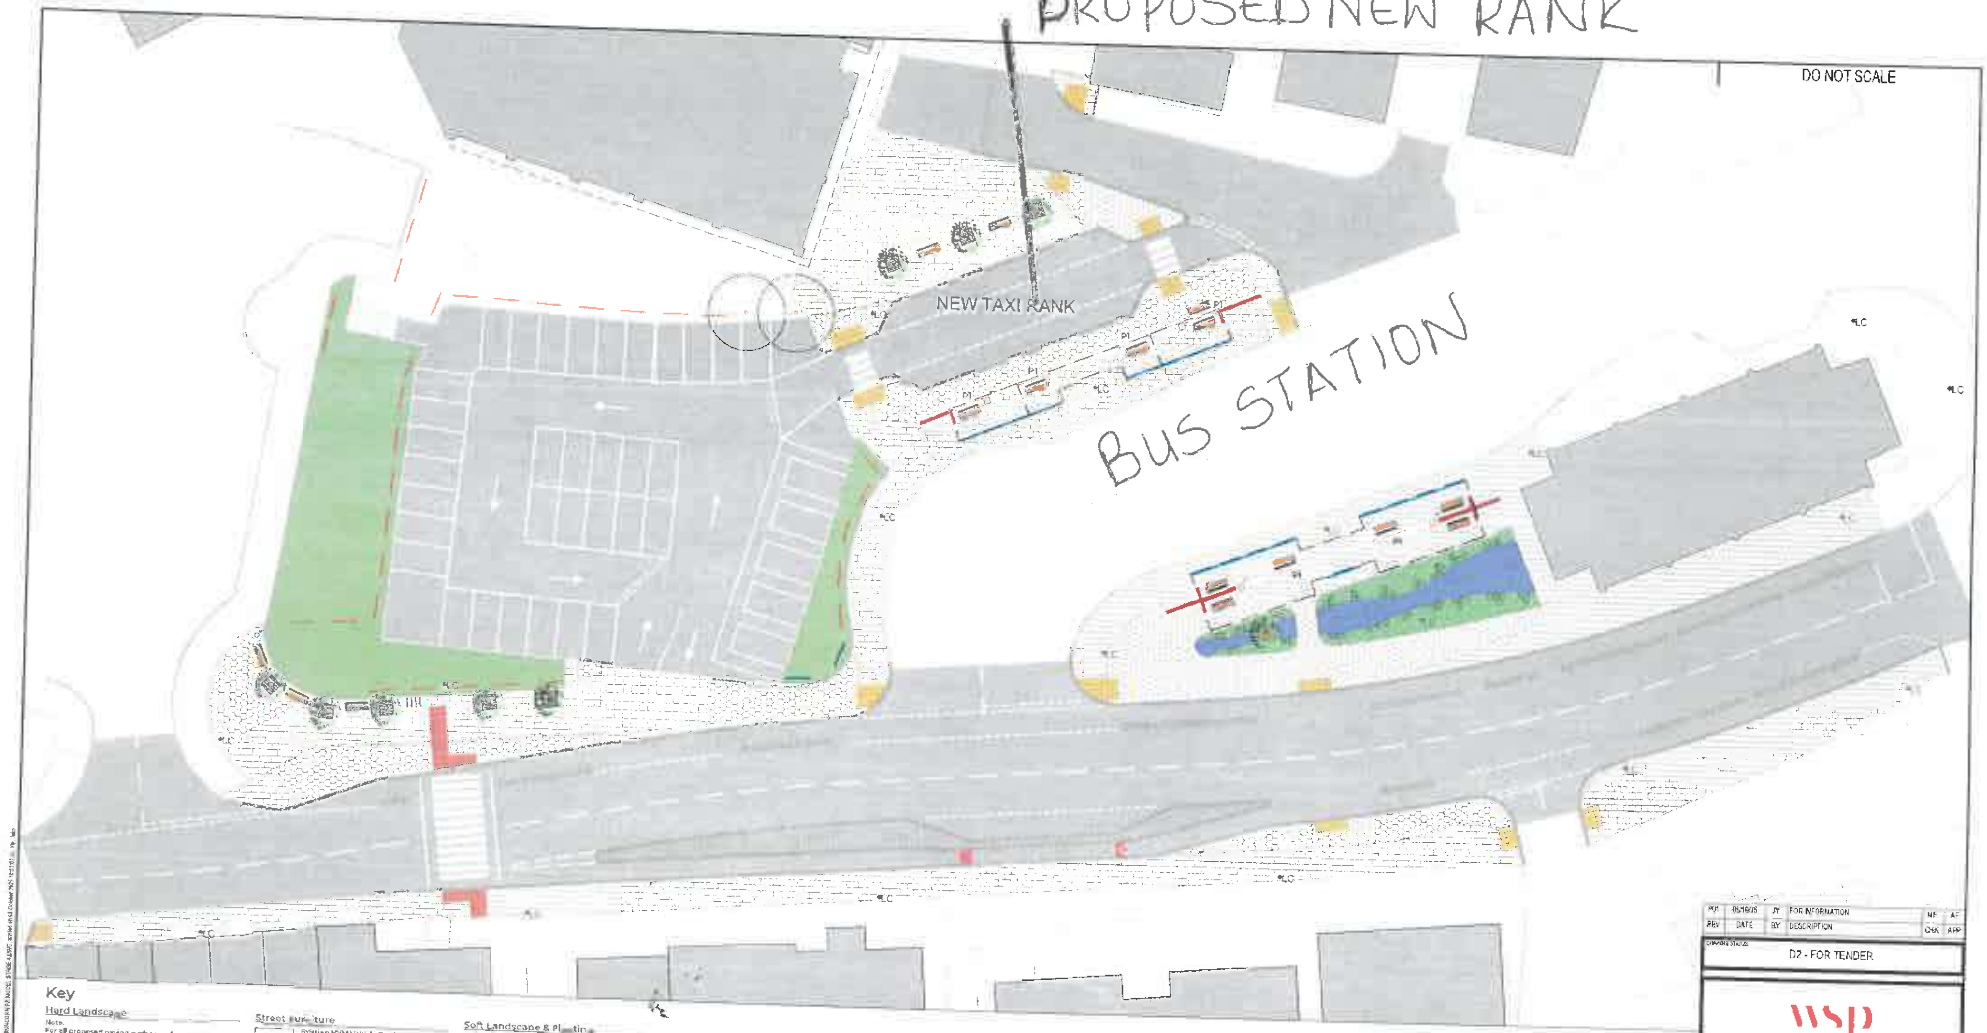

Key

Hard Landscape

Note:
For all proposed paving surfaces refer to Highways Engineers Drawings no.
00294526526-WSP-HGN-RHS-DR-CH-0101
00294526526-WSP-HGN-RHS-DR-CH-1101

Street Furniture

- Existing HVM Vehicle Barrier Retained
- Existing HVM Vehicle Barrier Relocated
- Existing Fence Retained
- Existing Wall Features Retained
- Existing Bin Features Relocated
- Existing Posts & Lighting Columns Retained
- Existing Bus Shelter Retained
- Bollhead Independent Straight Bench or similar and approved NBS Q56220
- Dolly Rack Under 10m - Stainless Steel or similar and approved NBS Q56240
- Tree grille - Storm Form or similar and approved NBS Q56260
- Stainless Steel Sheffield Cycle Stands or similar and approved NBS Q56220
- Bespoke Bus Paneling Weight Iron and to fabricators specification Refer to Design Intent Drawings see Note 7.

Soft Landscape & Planting

- Existing Trees Retained
- Existing Grass area retained
- Proposed Herbaceous Perennial Mix Refer to Planting Plan and Schedule
- Proposed Planting Area Ground Planting Refer to Planting Plan and Schedule
- Proposed Shrub Refer to Planting Plan and Schedule
- Proposed Tree in soft with 10m diameter bark mulch around trunk Refer to Planting Plan and Schedule
- Proposed Tree in Hard Landscape Extra Heavy Standard

NOTES

1. Temporary works design associated with the construction will be the contractors responsibility.
2. Areas of footway/hardstanding & grass verges to be made good once new kerbing/ paving has been installed.
3. Any quantities should be checked by a suitably qualified quantity surveyor.
4. All drawings are to be read in conjunction with landscape specification.
5. All drawings to be read in conjunction with relevant engineer's drawings , details, schedules and specifications.
6. Refer to highways engineers drawings no.
   00294526526-WSP-HGN-RHS-DR-CH-0101
   00294526526-WSP-HGN-RHS-DR-CH-1101
7. For Bus panel design intent refer to drawings no.
   00294526526-WSP-ELS-RHS-DR-LE-0001
   00294526526-WSP-ELS-RHS-DR-LE-0002
   00294526526-WSP-ELS-RHS-DR-LE-0003
   00294526526-WSP-ELS-RHS-DR-LE-0004
   00294526526-WSP-ELS-RHS-DR-LE-0005
   00294526526-WSP-ELS-RHS-DR-LE-0006

SCALE 1:250

REV	DATE	BY	DESCRIPTION	CHK	APP
P01	05/10/25	JY	FOR INFORMATION	NF	AF

DRAWING STATUS: D2 - FOR TENDER

wsp
No 3 First Street, Manchester, M15 4RP. Uk
T: +44 (0) 161 200 0000
wsp.com

CLIENT: HALTON COUNCIL

CONSULTANT: WSP

PROJECT: RUNCORN HIGH STREET DETAILED DESIGN

TITLE: RIBA STAGE 3 LANDSCAPE GENERAL ARRANGEMENT PLAN

SCALE @ A1	PREPARED	APPROVED
1:250	NF	AF

JOB NO.	DESIGNED	DRAWN	DATE
00294526526	NF	JY	September 25

DRAWING No.: 00294526526-WSP-ELS-RHS-DR-LE-1001 REV: P01

© WSP UK Ltd